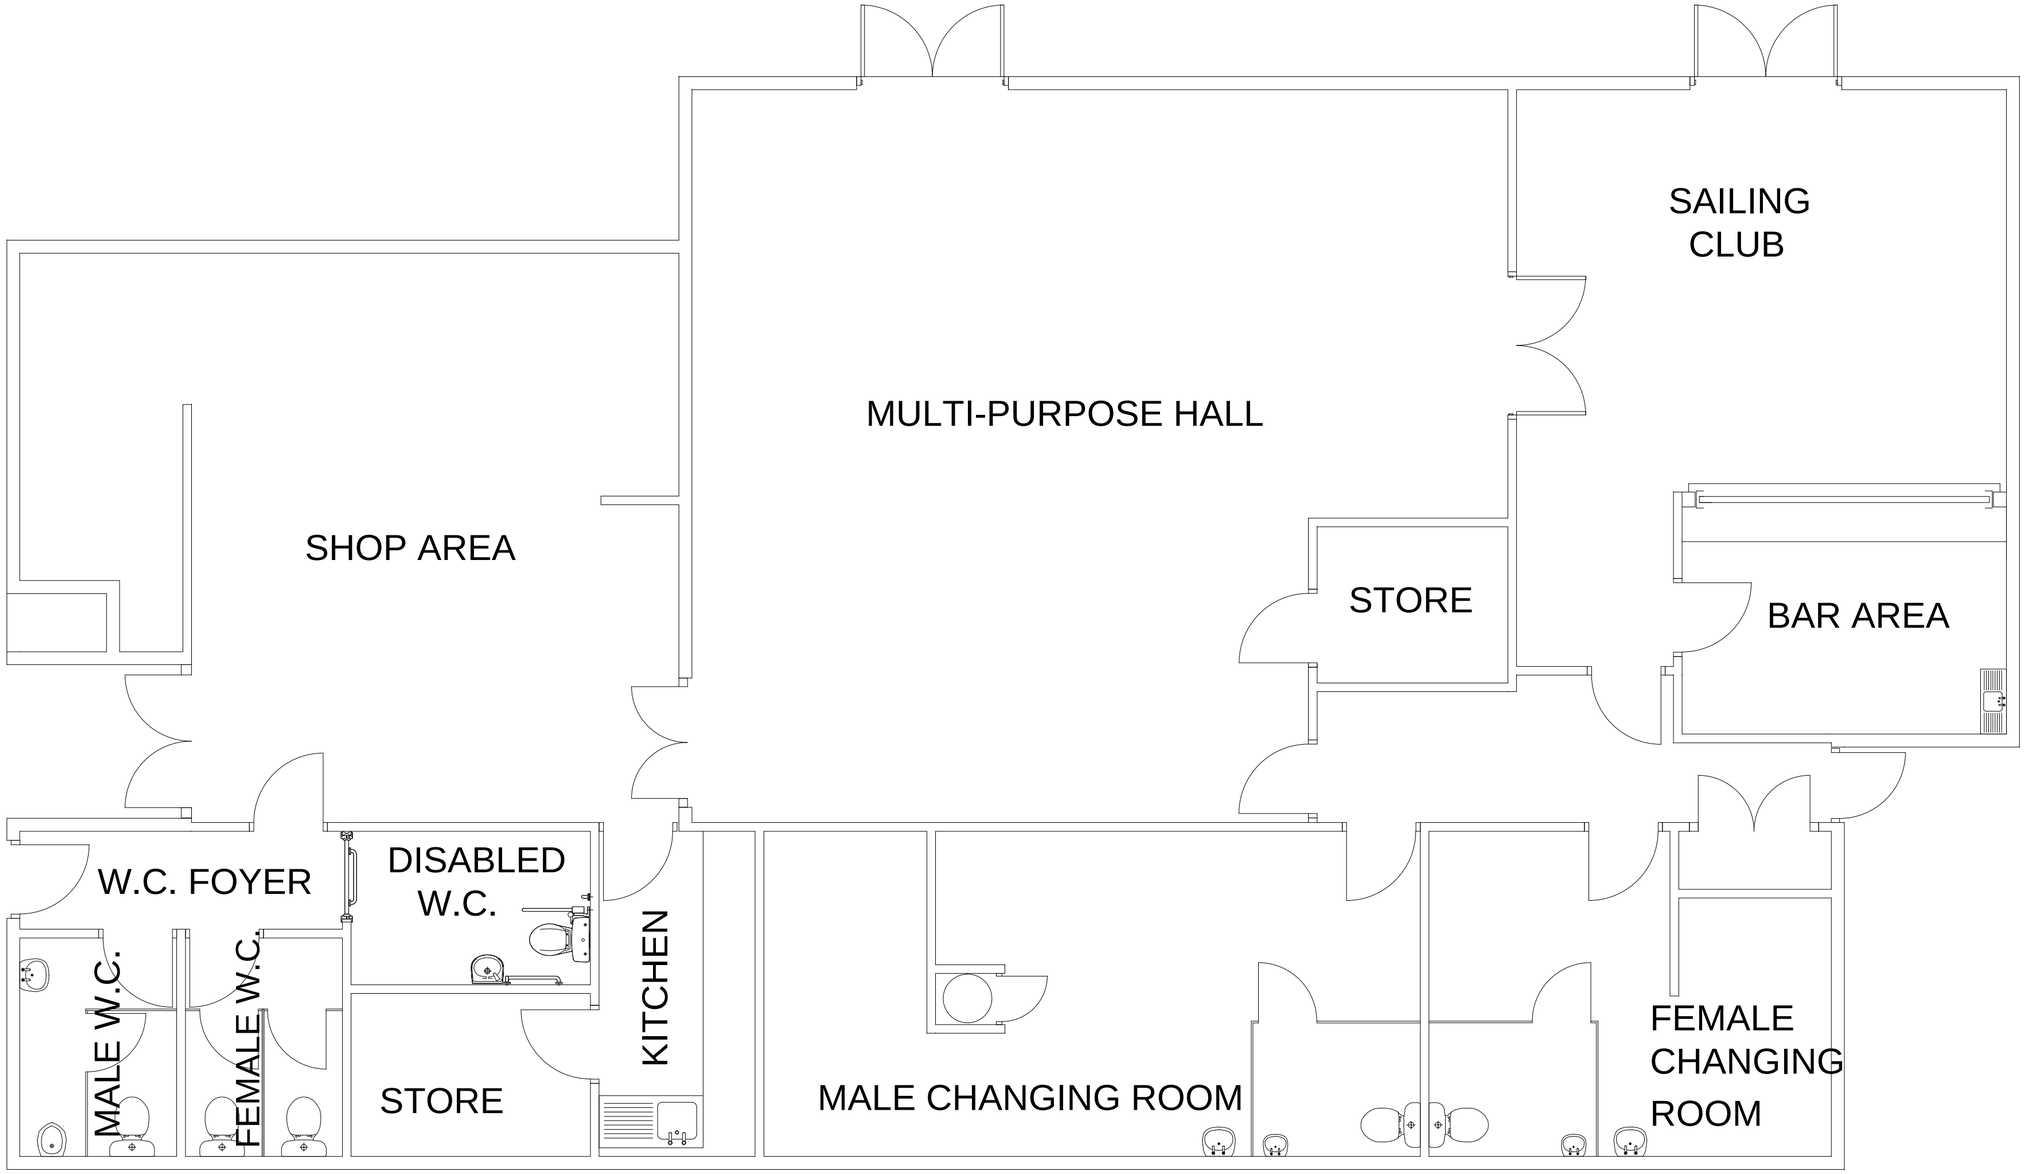

EXISTING FLOOR PLAN

Rotherham Metropolitan Borough Council
Environment & Development Services

Strategic Director:
Karl Battersby Bsc (Hons) MTPL MRTPI

Rotherham Metropolitan Borough Council
Environment & Development Services
Riverside House, Main Street,
Rotherham S60 1AE

Client:

Rev.	Description	Date	Initial	Chd.

Project Ulley Country Park Visitors Centre

Title Internal Alterations Existing Floor Plans

Dwg. No. 005/002/027 - 02 **Rev**

Scales (if A2) 1:50

Drawn David Ryder **Date** 18/07/2014 **Chd. by**